Department of

OFFICE Board of Revenue

STATION Tlad

No. 1933 atk1
033

Dated 15. 5. 40

Pages in the file

(SUBJECT.)

Buildings - Government old Assist. Quarters - Navigation - Leased to Messrs Forster Wilson Cathcart & Co.

EXCISE DEPARTMENT.

In reply, please quote number, date and short title.*

Received *Registered*

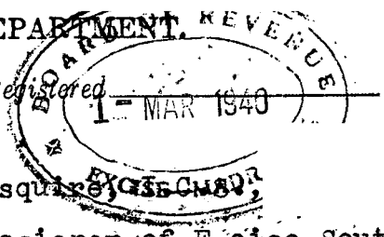

From (Name) K. M. Unnithan Esquire, I.C.S.,

(Designation) Deputy Commissioner of Excise, Southern Division, Coimbatore.

Post Box_____, (Station)_____

Telegraphic Address

298

To

The Assistant Secretary, Board of Revenue(Excise)

Subject: -Buildings - Government - Outhouse attach to the old Assistant Inspector's quarter Mangalore - retransfer to the Excise Department - proposals

ENCLOSURES____

The Assistant Inspector's quarters at Mangalore w leased to Messrs. Parry and Company in G.O.No.753 Rev. dated 8-4-1937 communicated in the Board's Resolution 789 Abk.37 dated 14-4-37. A rough sketch showing the Inspector's quarters and outhouses, office building and Assistant Inspector's quarters and outhouses at Mangalor is enclosed. The Assistant Inspector's quarters consist of quarters with kitchen, outhouse near the office and on of the two stables. The other stable was attached to th Inspector's quarters but that was also being used by the Assistant Inspector. Both the stables were in one and t same building. In handing over the building, the Inspector's stable was also handed over by mistake along with the Assistant Inspector's stable and the outhouse near the office

2. The Assistant Commissioner, West Coast Sub Division now reports that the outhouse near the office was always being used as a kitchen by the Inspecting officers who occupied the upstairs of the office building; that a kitchen is absolutely essential for the officers of the Department who occupy the upstairs of the office buildin and that the outhouse near the office which is now with Messrs Parry and Company, may be retransferred to the

Excise Department in lieu of the Inspector's stable handed over to messrs. Parry and Company by mistake.

3. I asked the Assistant Commissioner to report why it was necessary for the inspecting officers to occupy the upstairs of the office building. A copy of his reply is enclosed. According to this the Dak Bungalow is in great demand and the inspecting officers cannot stay there undisturbed.

In the circumstances now reported I request that sanction may be accorded for the re-transfer to this department of the out-house marked 'A' in the sketch in lieu of one of the stables handed over to Messrs Parry and Co., by mis

W Markarm Pillai
29.2.40
For Deputy Commissioner.

VSM.29.2.

29/2/40

Copy of West Coast Sub Division Assistant Commissioner's letter R.C.4172/39B dated 20--1--1940.

Subject:- Buildings - out-house attached to the old Assistant Inspector's quarters, Mangalore retransfer to the Excise Department - proposal.

The Inspector of Excise, Mangalore circle brings to my notice that when the Assistant Inspector's quarters and outhouses at Mangalore were under the control of the department, one of the outhouses which is close to the Inspector office, was always being used as a kitchen by the inspecting officers who occupy the upstairs of the office building. A rough sketch showing the Inspector's quarters and outhouse office building and the Assistant Inspector's quarters and outhouses at Mangalore is submitted for reference. The Assistant Inspector's quarters then consisted of quarters with kitchen, outhouse near the office marked 'A' in the sketch and one of the two stables marked 'B'. The other stable was attached to the Inspector's quarters. But this stable was also being used by the Assistant Inspectors

South Kanara Distri

Mangalore town

Ward No 6 Cantonment

T.S.No 208 R.S.No 333 Attavara Village

Scale 1 inch = 66 f.t

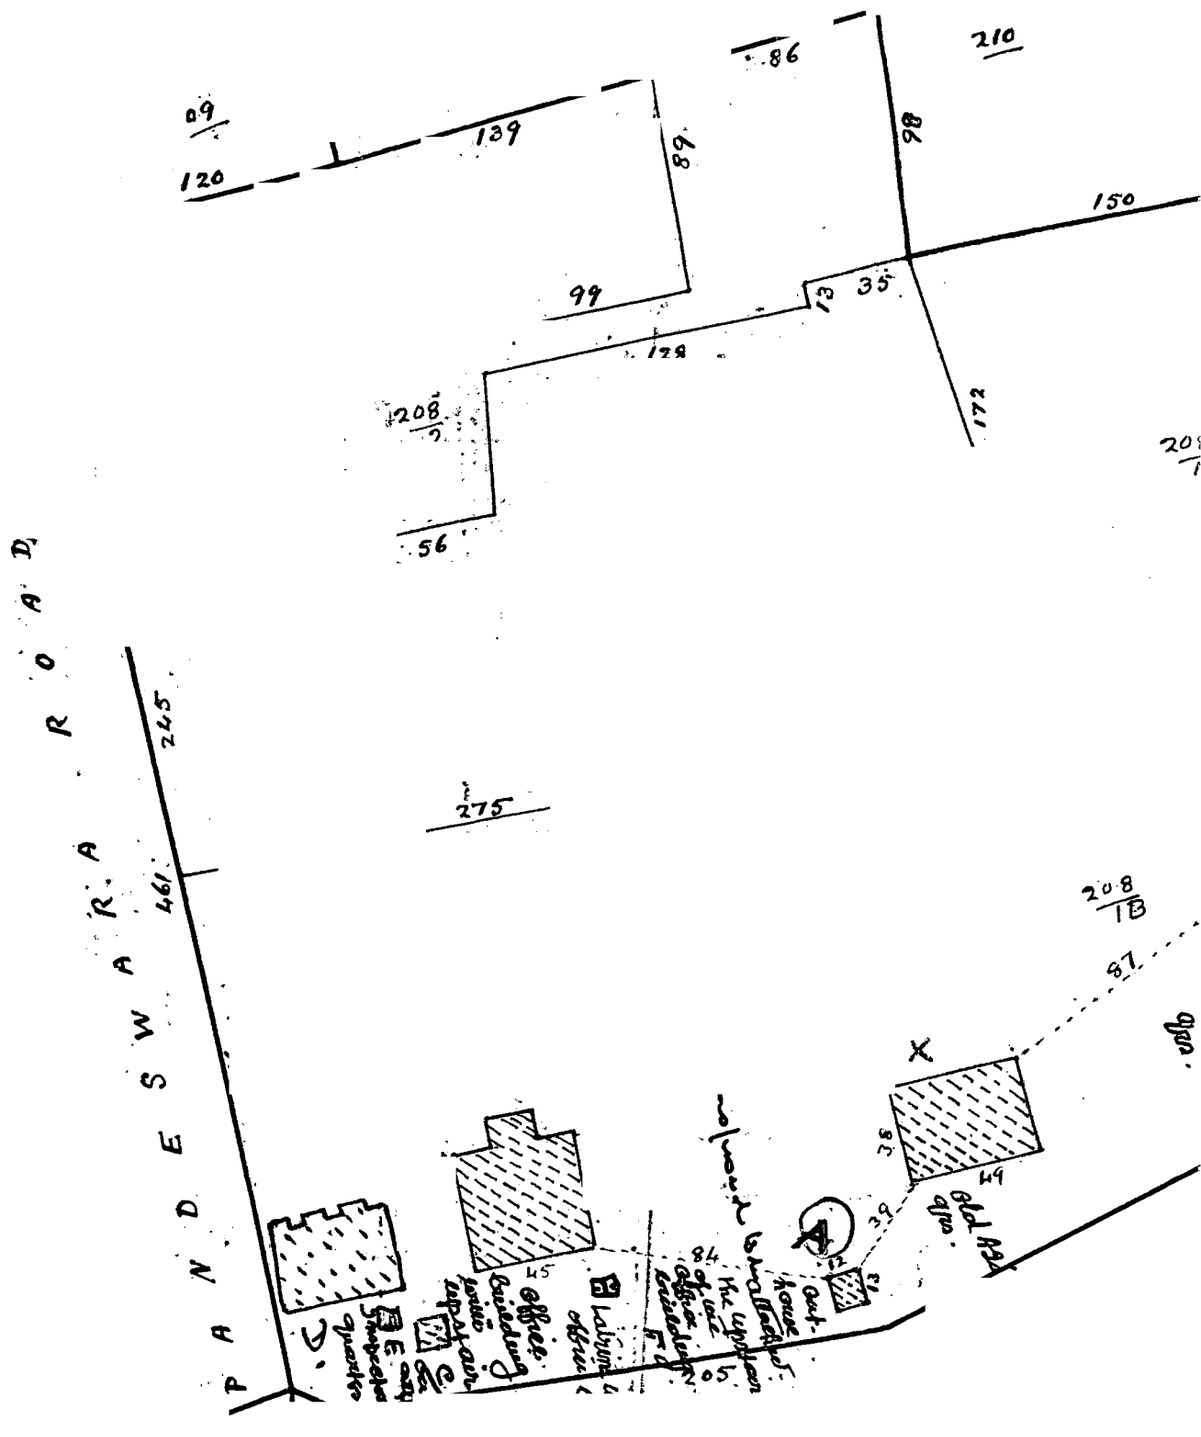

ROAD
TEMPLE
150
311'
DEVI
151
144
Stables
Cottages
attached
28
293
ROAD
H

DRAFT FOR APPROVAL.

	Date.	Initials.
When received for fair copying		
When copied		
When examined		
When signed		
When despatched.		

READ AGAIN

READ *ALSO* :—

No. ... om the ....

Order (Ms) Resolution Rout. No. 2983/40, dated ....

The old A.D.'s Quarters in the Compound of the Excise Insp.'s Quarters at Mongalore were handed over to the Coll. of Kanara on 6-9-37 to be leased to Messrs. Parry & Co. in pursuance of G.O. No. 753 (Rev.) dt. 8-6-37. The D.C. reports that while handing over the Quarters a stable attached to the Insp.'s Quarters was also handed over by mistake along with an out-house adjacent to the A.D.'s Qrs which was used by the misplaced Officer as a Kitchen

As the Post at Mongalore is in great
demand and the inspecting
Officers cannot stay There
undisturbed, the upstairs
of the Office is usually, o
by the inspecting Officers as
the need for a Kitchen for t
Officers is keenly felt as
is no place other than the
outhouse (which was damaged)
which can be
used as a Kitchen. The Po
is requested to address Mr
Pang & Co and arrange for
retransfer of the outhouse
attached to the Old A.P.S.
quarters to the Excise de
in lieu of the Stable transferred in

14/3/40.

To

The Postmaster S. Kanara

DESPATCHED
15 MAR 1940

Excise DEPARTMENT.

Registered

From (Name) K.M. Unnithan Esquire, I.C.S.,

(Designation) Deputy Commissioner of Excise, Southern Division,

Post Box _____, (STATION) Coimbatore.

Telegraphic Address _____

2·33

To

The Assistant Secretary, Board of Revenue (Excise), Madras.

BOARD OF REVENUE 17 APR 1940 EXCISE MADRAS

C.h. *No.* 379/40-E *dated* 13-----4----1940.

Sir,

Subject:- Buildings - Government - Outhouse attached to the Old Asst. Inspector's quarters, Mangalore - Retransfer to the Excise Department Proposals.

ENCLOSURES _____

_____

_____

SPARE COPIES 1+1-2=4

My letter C.R.379/40-E. dated 27-2-40.

I request to be informed when orders on my letter cited above may be expected.

M Mascaranpillai

15.4.40.

For Deputy Commissioner.

V.C.15-4-40/A.

15/4/40

DRAFT FOR APPROVAL

SUBJECT :-

Buildings (Govt) - Mysore Circle - Old H.D.S. Qrs. leased to Messrs. Parry & Co - Relinquishment of the outhouses to Lessee.

C.S.D. C.R. No. 379/42 dated 18-6-1946

Order / Resolution Rout. M.R. No. 2983/60-13.

Refer the letter of S. Kanara has been addressed in the matter and Board's orders will be communicated in due course.

To		
The D.C.S.D.	17/6/60	21/6/60
DESPATCHED 18 APR 1940	17460.	

DRAFT FOR APPROVAL.

SUBJECT :—

Blue Lagoon - Govt. Mosque
Old A.D.'s Quarters - leased to Messrs.
Reg No. - Rehan Ansari & the attorney
& Lease

When received for fair copying

When copied

When examine

When signed

When despatched.

READ AGAIN.....

" "

READ *ALSO* :—

No. ..... From the Boards ref. Ltr No. 2983/60-B dated 14-3-1940

Order / Resolution Ms. No. 2983/60-B dated

The attention of the Collr. is invited to the Boards ref. cited and he is requested to expedite the determination of the reports called for therein.

4/4/60

25.4.60

1.5.40

Ref. B1. No.378/4

South Kanara Collector's Office,
Mangalore, dated 10-5-1940.

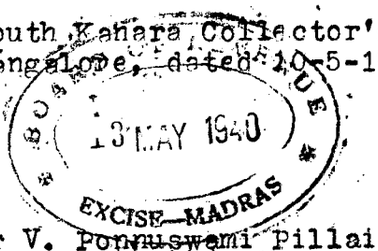

From

Sri Rao Bahadur V. Ponnuswami Pillai,
Collector of South Kanara.

To

The Assistant Secretary to the Board
of Revenue (Excise), Madras.

Sir,

Buildings - Government - Mangalore Circle -
Outhouse attached to ~~x~~ Old Assistant
Inspector's quarters - Transfer -

Ref:- Board's C.R.No.2983/40 dated
14.3.40.

The outhouse attached to the Excise Assistant Inspector's quarters, Mangalore, was made over to the Excise Department on 20.4.40.

For Collector.

G.R. 2983/40-B

Buildings - Govt - outhouse attached to old A.I.'s Quarters Mangalore - retransfer to Excise dept - proposal.

Letter CR. No. 378/40-6 dt 27-2-40 from the D.C.S.D.

The A.I.'s Quarters at Mangalore and outhouses attached to them fell vacant in consequence of the transfer of the A.I.'s post from Mangalore to Hassan in 1931. They were left for housing officers till 1937 and so it was found that the Quarters were not much used by them. They were handed over to the Govt. S. Kanara who leased them each to Messrs. Pai & Co, as per orders in G.O. No. Rev. 753 (Rev) dt 8-4-37. for the use of the Warehouse Officer, Mangalore.

The old A.I.'s Quarters consisted of Quarters with Kitchen, an outhouse near the Office and one of the two stables in one block, the other stable being used by the Insp. (vide plan at p. 5 C.) The D.C. now states that in handing over charges of the buildings to L.R. dept in 1937 the stable attached to the Insp's Quarters also was transferred by mistake. It is now proposed by the A.C. that in lieu of the stable handed over by mistake ~~the outhouse~~ the outhouse transferred

with the A.D.'s Qrs (marked A. in the sketch) may be retransferred to the Excise for use as Kitchen for the inspecting officers who are reported to occupy a vacant room on the upstairs of the C. Office.

The A.D.'s Quarters with the outhouse to be handed over to L.R. dept. and the both S. Kanara leased them out to Messrs. Parry & The Quarters have reported to be very cramped for a man with a family to live in and Messrs. Parry & Co. might have taken the Quarters with the outhouse to so that the warehouse officer might have sufficient accommodation It does not, therefore, seem desirable to ask the L.R. dept. to retransfer the outhouse (in place of the stable) from the C., to be utilized as a Kitchen to the vacant room of the Circle Office which the inspecting officers use occasionally, presumably, free of charges. It is for Consideration whether the L.R. dept. should be addressed to get back the outhouse for the Excise dept., probably, to the inconvenience of the warehouse officer who has to live with his family. Per Ac may be requested to ascertain if Messrs Parry & Co are agr exchange the outhouse for the stable transferred in exce

As for handing over the Inspr's stable by mistake it is not stated who is respons for this mistake and when it was first

discussed. Perhaps information on the
points may be called for before passing
final orders on the D.C's proposals. Orders

4/11/3/40.

5/11/3/40

I know the breach of the outhouses.
The outhouse at A was
used as a kitchen by officers
halting. The upstairs of the office.
Mr Official Lati Thaton Mr Thomas made all expenses that the upstairs of
was an excellent place for inspecting officers for halting,
It should not have been handed over
without it, the camping officers have
no kitchen. L.R. Dept may be requested
to get back the outhouse as recommended
by the D.C's No 9.

12.3.40

13/3

Note Contd.

Briefs submitted

14/3/40

14.3.40

Note Contd.

Letter CR 329/40-E of 13-4-40 from the
D.C.S.D.

The D.C. requests to be informed
when orders on his request to reinstate
the old A.D.C.s. or Mangalore to Ervadi

may be expected. The D.C. may be informed. That the bolls of S. Kanara has been addressed in the matter Board's orders will be communicated in due course.

Draft submitted

17/4/40 | 17/4/40

17/4

Note Contd.

The bolls report has not yet been received. A draft reminder submitted

1/5/40 | 1/5/40

2.5.40

Note continued:

AS

From the Collector of South Canara Ref. B1 No. 378/40 dated 10.5.40

P11 C

Submitted for perusal:

The file deals with the retransfer to this department of the outhouse attached to the old A.D.'s quarters at Mangalore, for use as kitchen by Inspecting Officers.

The Collector of South Kanara was addressed in the matter and he reports that the outhouse was made over to the Excise Department on 20-4-40. The D.C. S. Div. may be informed accordingly.

Pp 6-7 C

P11 C

Draft submitted

14.5.40 | 14/5/40

15.5.40

DRAFT FOR APPROVAL.

	Date.	Initials.
When received for fair copying ..		
When copied ..		
When examined..		
When signed ..		
When despatched.		

SUBJECT :— Buildings – Govt – old A2's quarters Mangalore – leased to Messrs Parry & Co retransfer of the outhouse to Excise – orders passed. – Papers recorded

READ AGAIN , dated

" " .

READ *ALSO* :—

No. From the D.C. S. Div^n. CR No. 379/40 dated 27-2-1940. P1-24

" " Coll^r. S. Kanara R.I. No. 3789/B-1940. P11-4

" " " " 19

Order / Resolution Ms. / Rout. No. , dated [C.R 298 alth 40 x B] 19

Res^n.

The D.C. S. Div^n is informed that the Collector of South Kanara has reported that the outhouse attached to the old A2's quarters at Mangalore was made over to the Excise Department on 20-4-40.

14.5.40 15.5.40

14.5.40.